Providing Asphalting to Susheelamma layout and ISAAC layout in Chowdeshwari ward no-02 of Yelahanka Sub division

AE-02

Asst. Executive Engineer
Yelahanka Sub. Divison
(BBMP Ynk. Zn)
Yelahanka, Bangalore

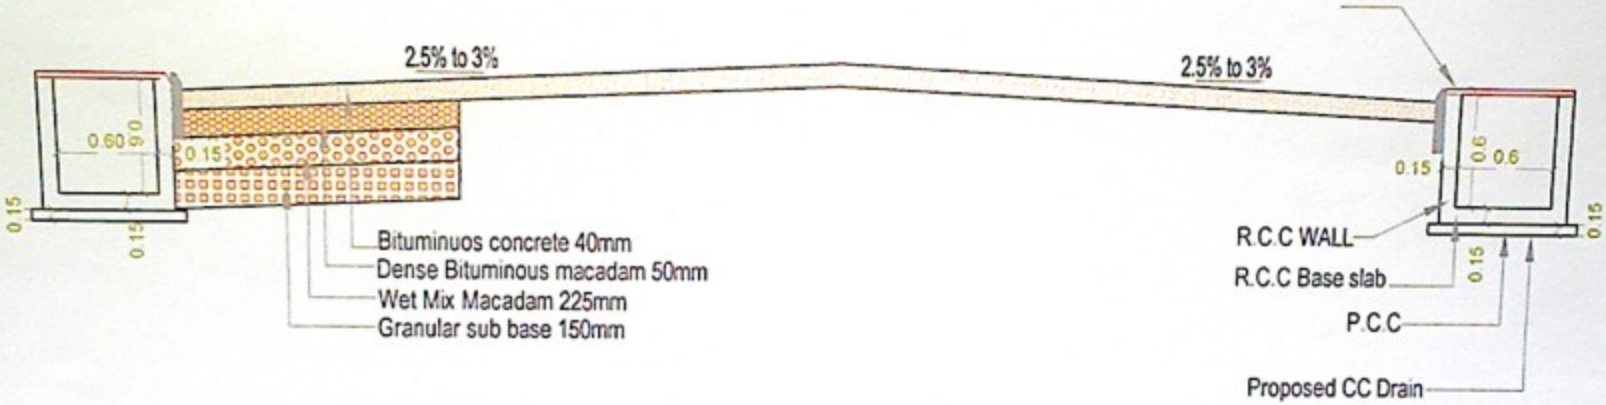

Proposed Typical Cross Section of Bituminous Surface

CLIENT:	PROJECT	Dwg Title:	Scale; N.T.S
BRUHAT BANGALORE MAHANAGARA PALIKE		SECTION OF ROAD	Date
		Dwg no:	Rev; R0

Asst. Executive Engineer
Yelahanka Sub. Divison
(BBMP Ynk. Zn)
Yelahanka, Bangalore

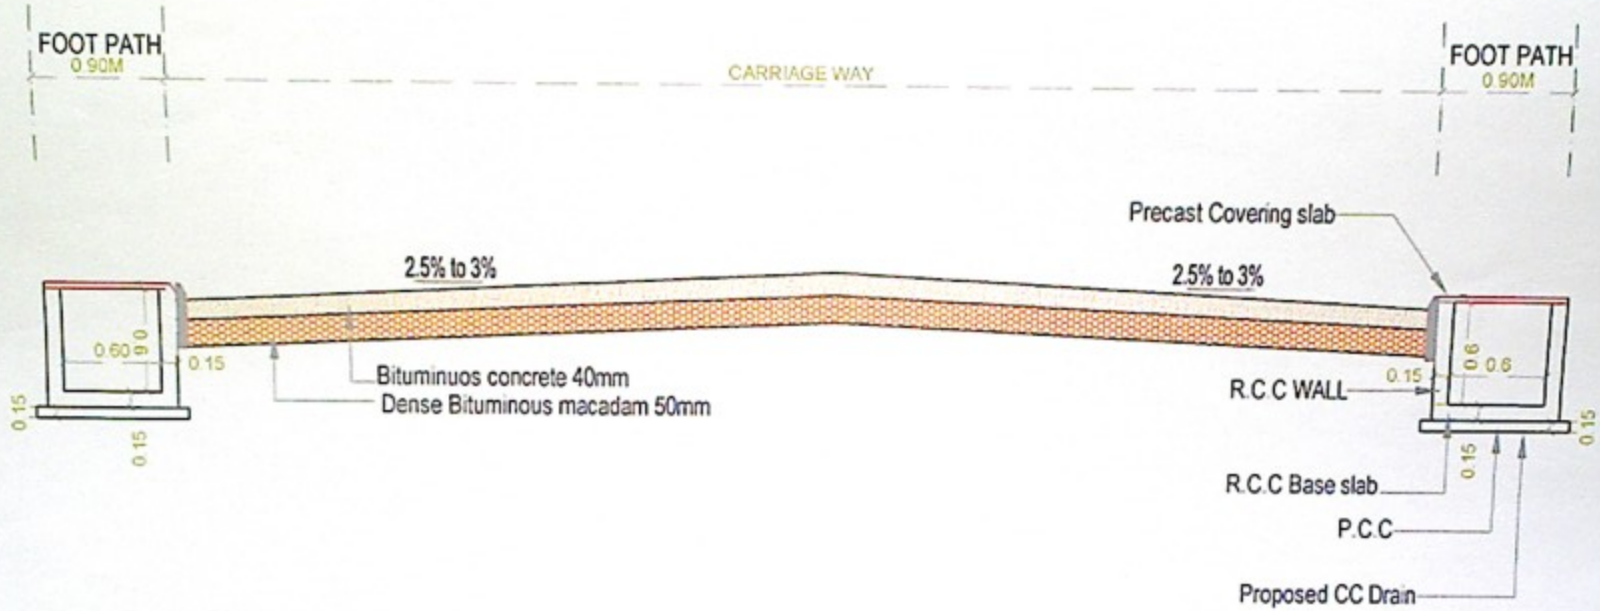

Proposed Typical Cross Section of Bituminous Surface

CLIENT: BRUHAT BANGALORE MAHANAGARA PALIKE	PROJECT	Dwg Title: SECTION OF ROAD	scale; N.T.S
			Date
		Dwg no:	Rev; RO

Asst. Executive Engineer
Yelahanka Sub. Divison
(BBMP Ynk. Zn)
Yelahanka, Bangalore

AE-02